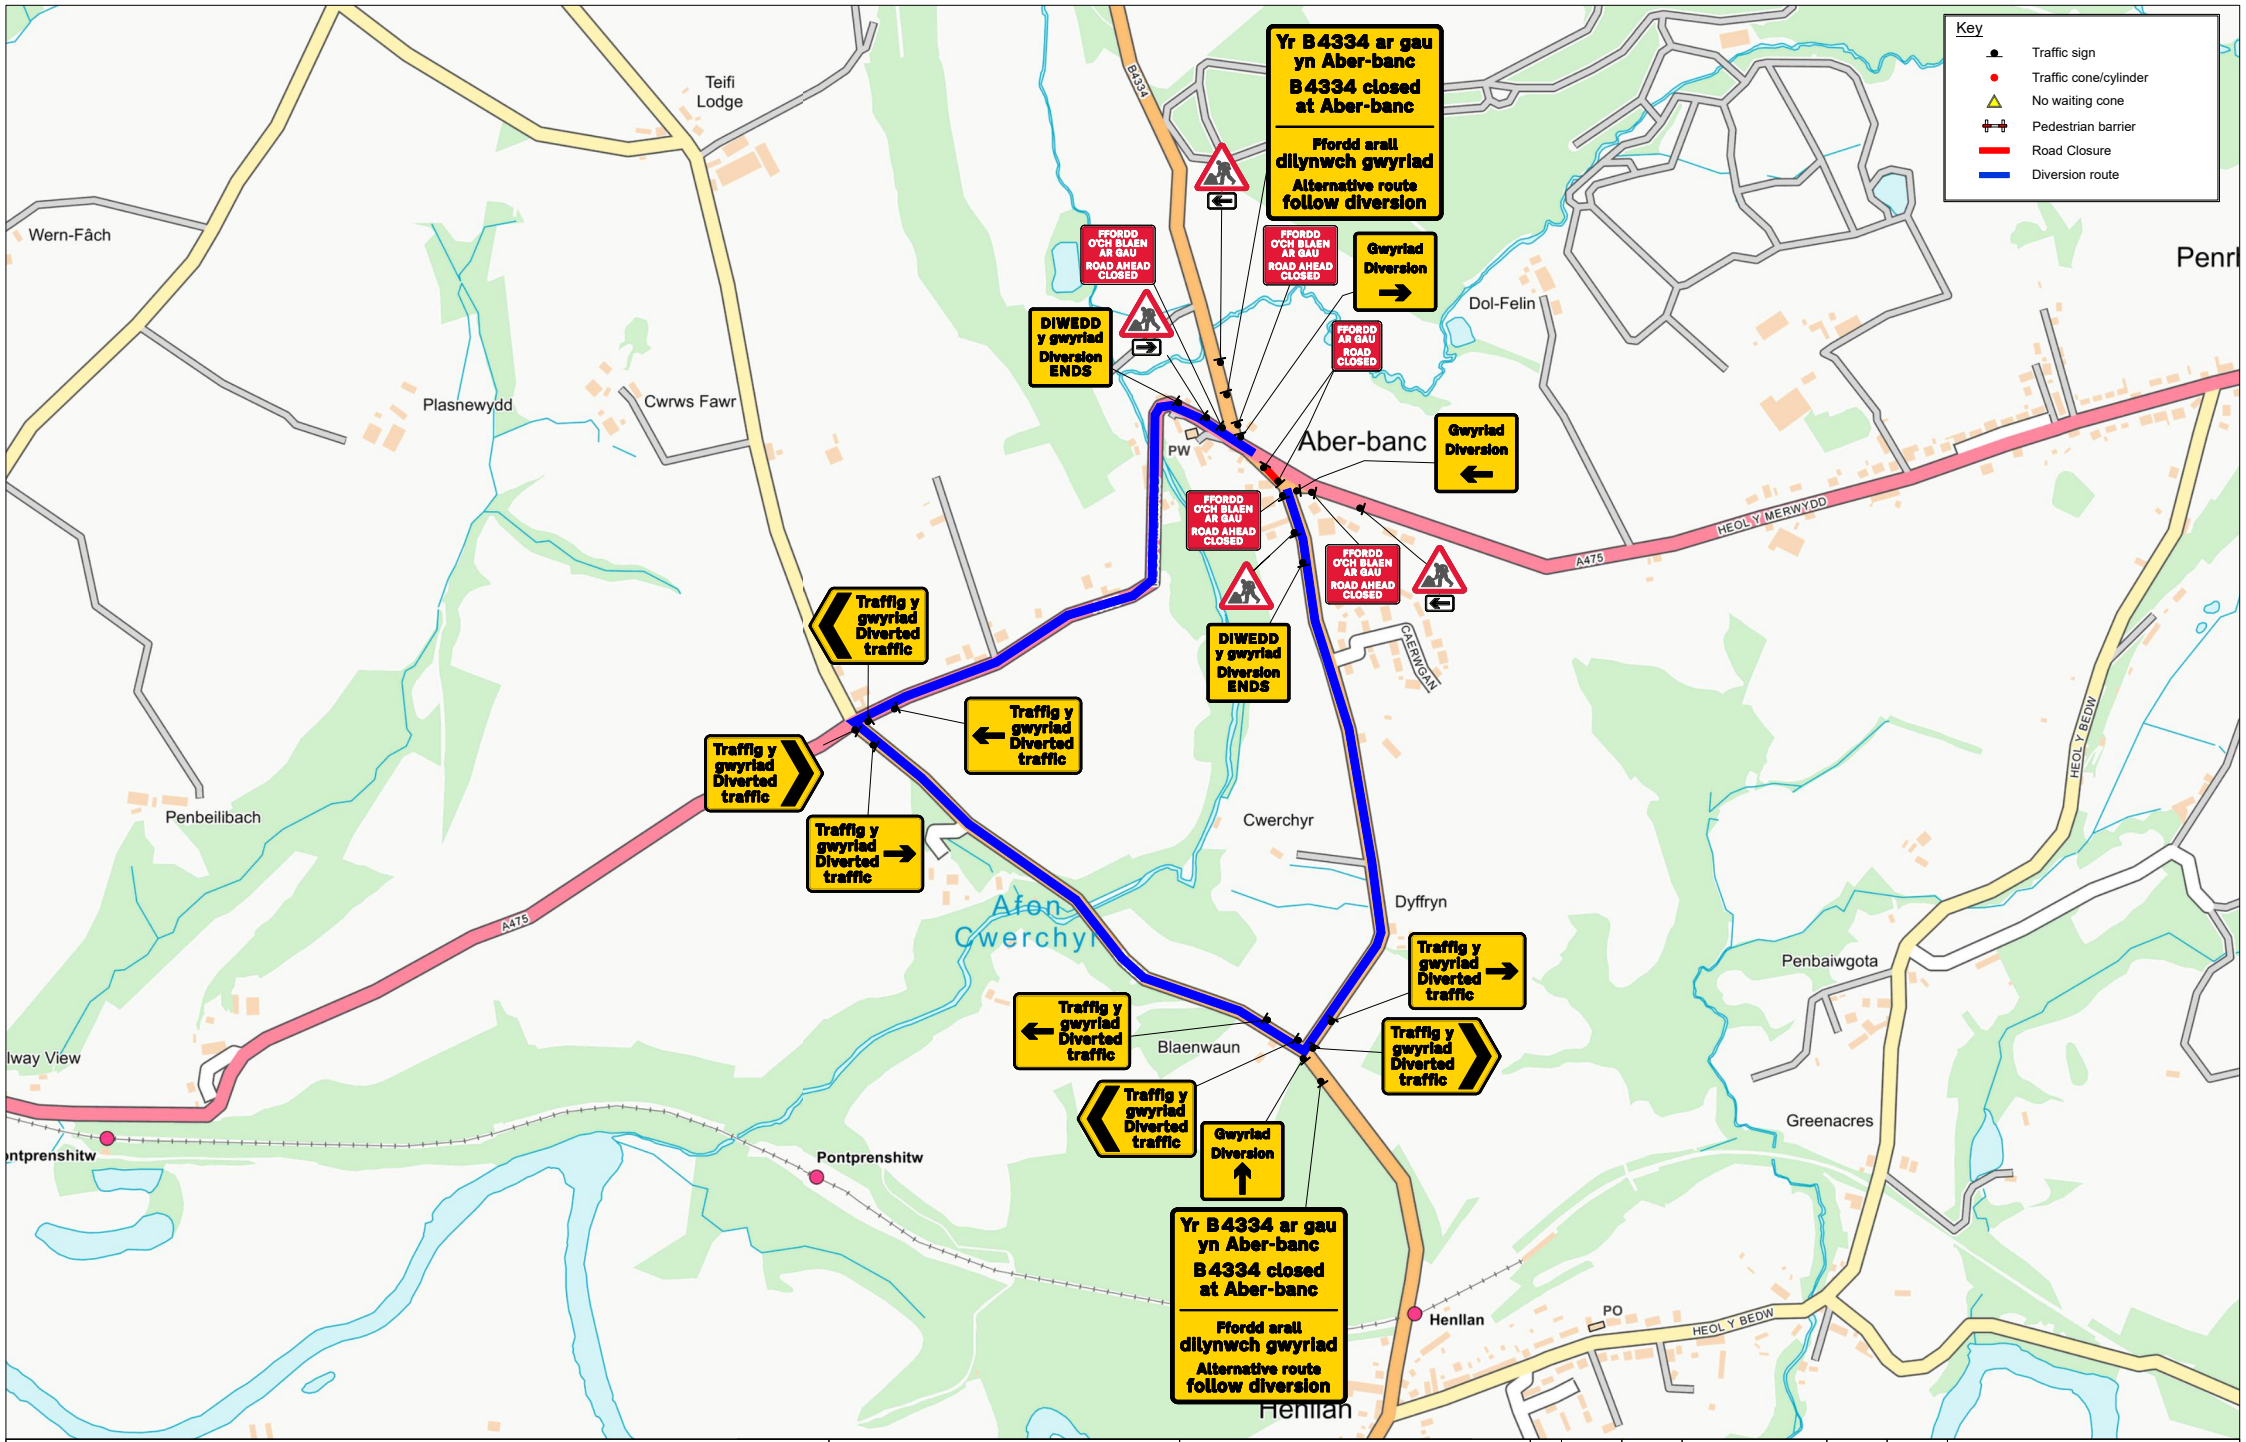


Drawing reference

007-000624-TMA-RGN-100001-AT-DSG-P01

Notes : CAR-17204

Customer : ENVOLVE WW

Ordnance Survey
© Crown copyright and database rights 2026 Ordnance Survey AC0000808122

Location :
B4334, Aber-banc, Ceredigion, SA44 5NP

Description :
Road Closure With Diversion

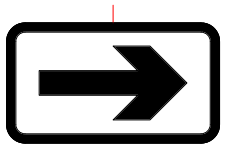
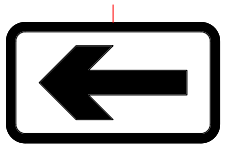
Scale : NTS

Date : 09-11-2026

PREPARED BY	DSG	CHECKED BY	KM	APPROVED BY	AT

REV	DATE	PREPARED BY	DESCRIPTION	CHECKED BY	APPROVED BY
P01	09/11/2026	DSG	FIRST ISSUE	KM	AT

core highways

Sign Schedule		Sign Schedule	
	ID: 001 Item: Qty: 1 Ref: 2702 Diversion Size: 1050 x 1000		ID: 008 Item: Qty: 2 Ref: 2702 Diversion Ends Size: 1050 x 1000
	ID: 002 Item: Qty: 1 Ref: 2702 Diversion Size: 1050 x 1000		ID: 009 Item: Qty: 1 Ref: 573 Direction to hazard right Size: 600 x 400 @ 100 X-Hgt
	ID: 003 Item: Qty: 2 Ref: 13.9 Schedule 13-9 : Temporary Information Size: 1118 x 1242 @ 60 X-Hgt		ID: 010 Item: Qty: 1 Ref: 2702 Diversion Size: 1050 x 1000
	ID: 004 Item: Qty: 2 Ref: 2703 Diverted traffic Size: 890 x 585 @ 60 X-hgt		ID: 011 Item: Qty: 2 Ref: 573 Direction to hazard left Size: 600 x 400 @ 100 X-Hgt
	ID: 005 Item: Qty: 2 Ref: 2703 Diverted traffic Size: 890 x 585 @ 60 X-hgt		ID: 012 Item: Qty: 4 Ref: 7001 Road works ahead Size: 600 High
	ID: 006 Item: Qty: 2 Ref: 2704 Diverted traffic Size: 904 x 585 @ 60 X-hgt		ID: 013 Item: Qty: 4 Ref: 7010.1 Nature of temporary hazard ahead - Road Ahead Closed Size: 941 x 750 @ 60 X-hgt
	ID: 007 Item: Qty: 2 Ref: 2704 Diverted traffic Size: 904 x 585 @ 60 X-hgt		ID: 014 Item: Qty: 2 Ref: 7010.1 Nature of temporary hazard ahead - Road Closed Size: 626 x 630 @ 60 X-hgt

Drawing reference

007-000624-TMA-RGN-100001-AT-DSG-P01

Notes : CAR-17204

Customer : ENVOLVE WW

Ordnance Survey
© Crown copyright and database rights 2026 Ordnance Survey AC0000808122

Location :
B4334, Aber-banc, Ceredigion, SA44 5NP

Description :
Road Closure With Diversion

Scale : NTS

Date : 09-11-2026

PREPARED BY	DSG	CHECKED BY	KM	APPROVED BY	AT

REV	DATE	PREPARED BY	DESCRIPTION	CHECKED BY	APPROVED BY
-	-	-	-	-	-
-	-	-	-	-	-
-	-	-	-	-	-
P01	09/11/2026	DSG	FIRST ISSUE	KM	AT

core highways