
DIVERSION ROUTE
A487 - A4159 - C1010 FROM FFYNON CARADOG TO THE JUNCTION OF THE C1019 AND VICE VERSA

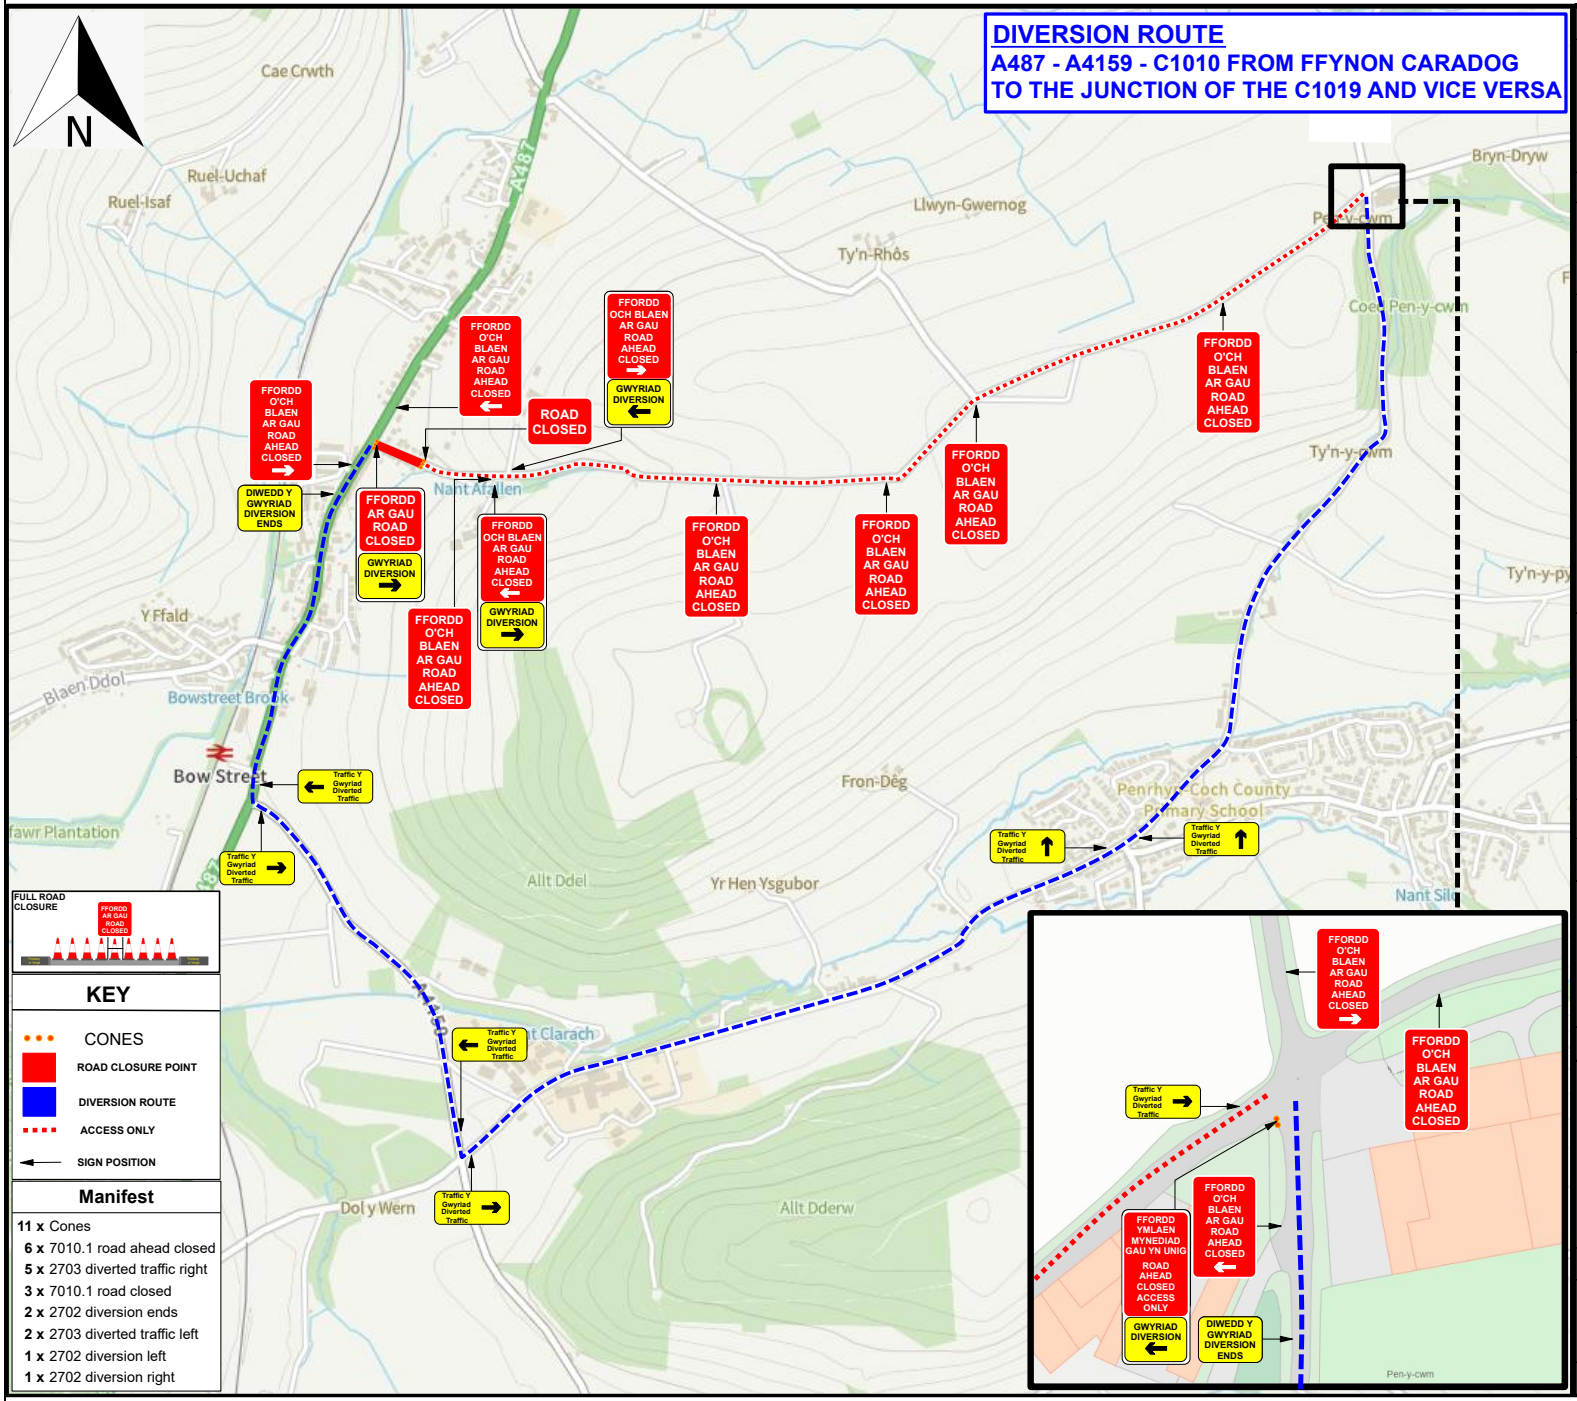

FULL ROAD CLOSURE

KEY

- CONES
- ROAD CLOSURE POINT
- DIVERSION ROUTE
- ACCESS ONLY
- SIGN POSITION

Manifest

- **11 x** Cones
- **6 x** 7010.1 road ahead closed
- **5 x** 2703 diverted traffic right
- **3 x** 7010.1 road closed
- **2 x** 2702 diversion ends
- **2 x** 2703 diverted traffic left
- **1 x** 2702 diversion left
- **1 x** 2702 diversion right

DRAWING NOT TO SCALE

ROAD SPEED

20

DRAWING DESCRIPTION
ROAD CLOSURE DIVERSION

COMMENTS -

DRAWN BY - CH	DATE - 05.11.26
CHECKED BY - JB	DATE - 05.11.26
APPROVED BY - JB	DATE - 05.11.26

MINIMUM SAFETY ZONE MUST BE ADHERED TO	MINIMUM SHUTTLE LANE WIDTHS MUST BE ADHERED TO

TRAFFIC MANAGEMENT MUST COMPLY WITH THE SAFETY AT STREET WORKS AND ROAD WORKS CODE OF PRACTICE

TRAFFIC MANAGEMENT PLAN

CLIENT -

ScottishPower

DRAWING NUMBER - CH074

SITE ADDRESS -

Cross Street, Nantyfallen, SY24 5BB

WHAT3WORDS - onwards.guru.ordeals